
EXAMPLE DRAWING - FICTIONAL JOB FOR THE CLIENT PORTAL DEMO - NOT FOR CONSTRUCTION

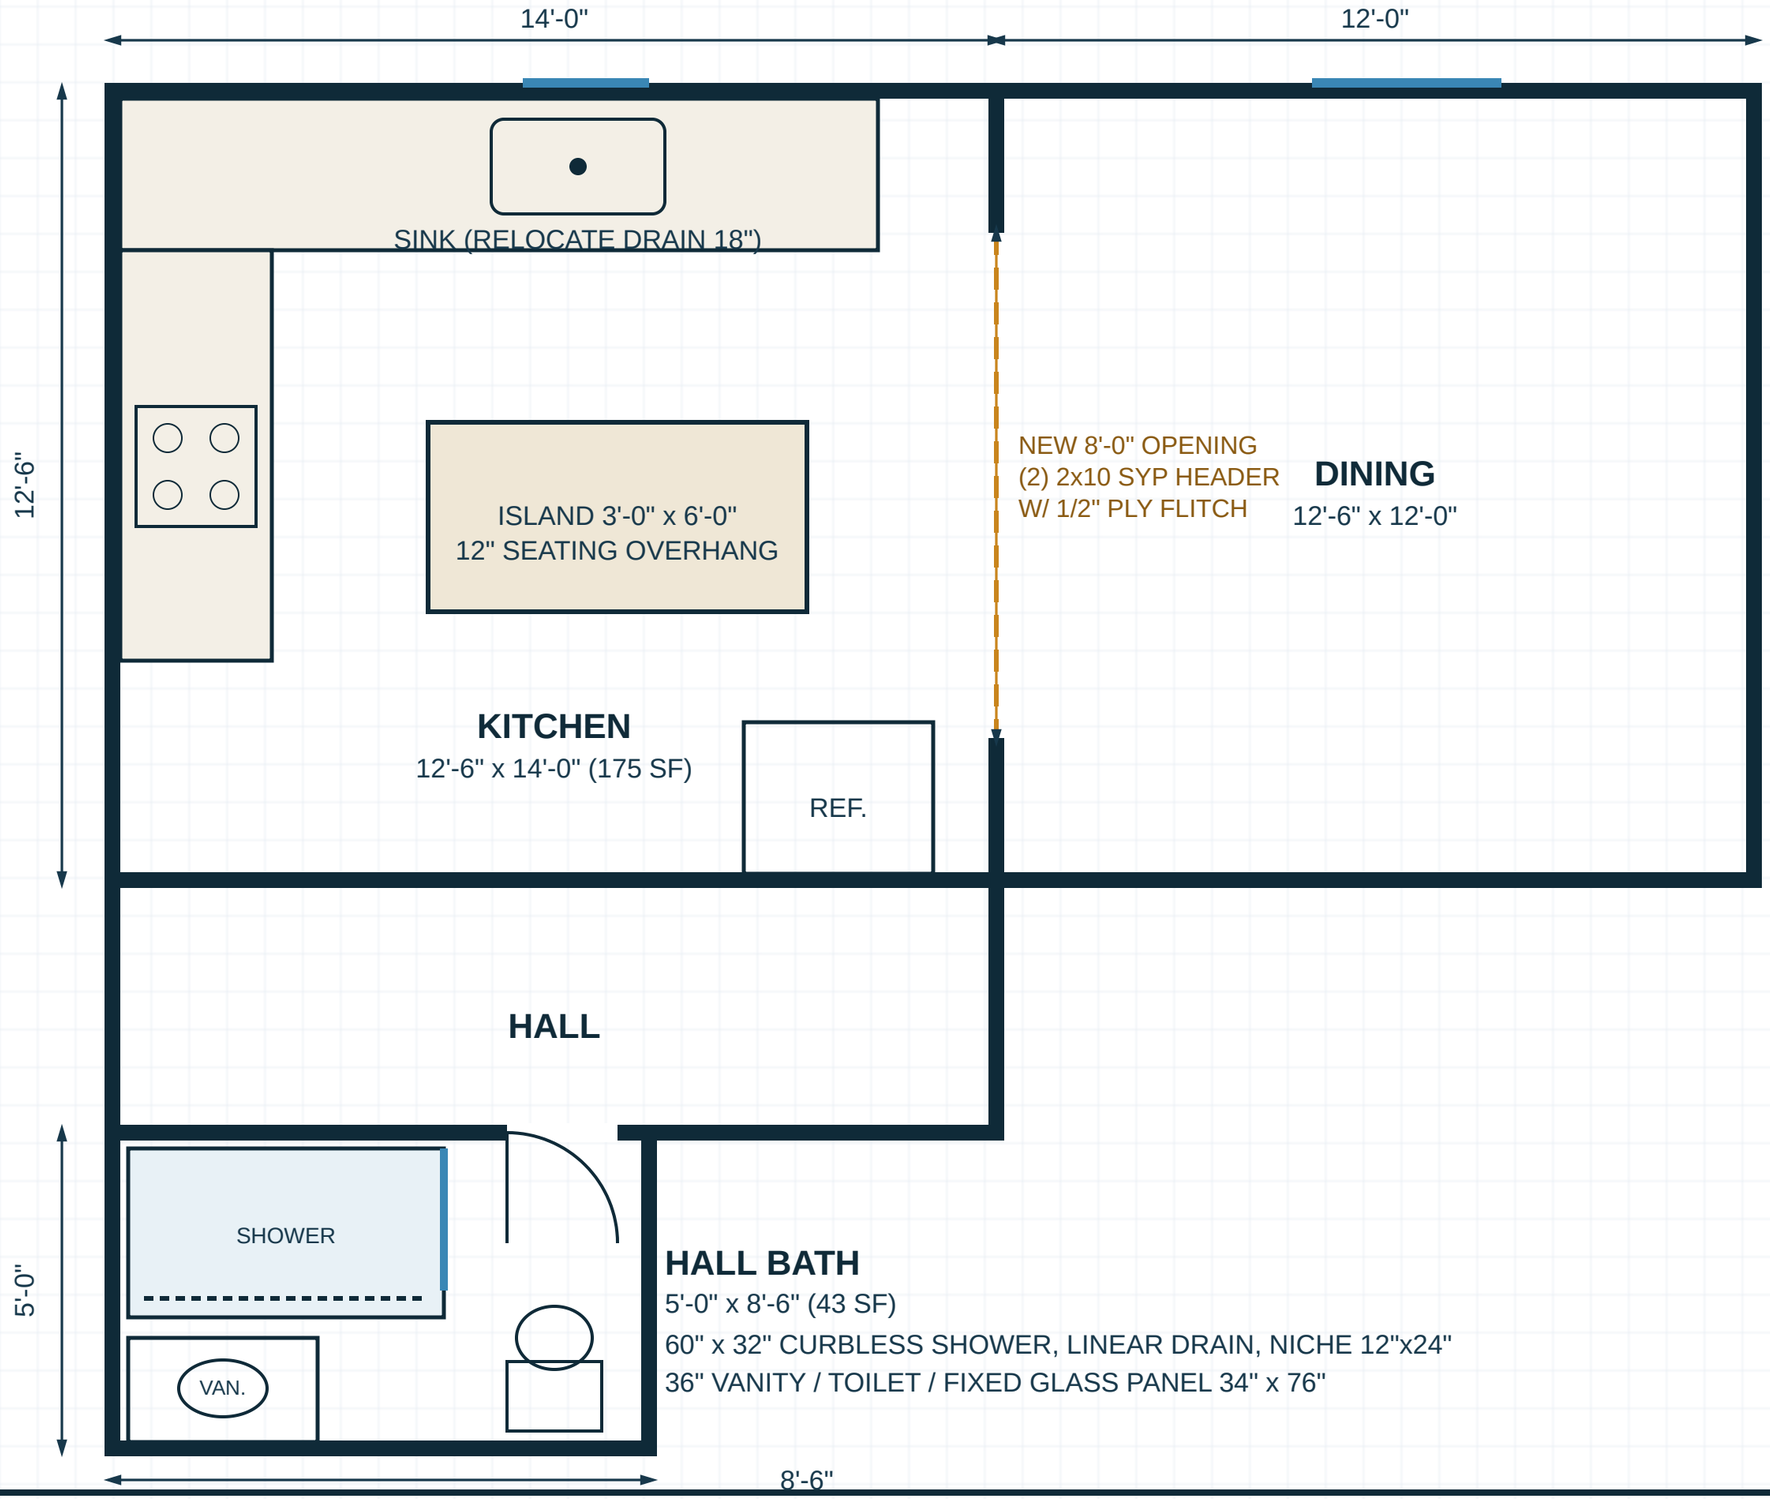

HALL BATH
5'-0" x 8'-6" (43 SF)
60" x 32" CURBLESS SHOWER, LINEAR DRAIN, NICHE 12"x24"
36" VANITY / TOILET / FIXED GLASS PANEL 34" x 76"

GENERAL NOTES

1. LVP 7"x48" IN KITCHEN + DINING (310 SF).
2. BASE CABINETS 18 LF, WALL CAB. 14 LF, 42" UPPERS W/ CROWN.
3. QUARTZ 3CM, 52 SF, EASED EDGE.
4. SUBWAY TILE BACKSPLASH 38 SF.
5. SHOWER WALL TILE 12"x24" TO 7'-6".
6. GRAB-BAR BLOCKING AT SHOWER + WC.
7. (6) LED CANS + (3) PENDANTS BY PARTNER ELECTRICIAN.
8. VERIFY ALL DIMENSIONS IN FIELD.

N

FROM THE GROUND UP CONSTRUCTION
GUYTON, GA 912-648-2773

PROJECT: KITCHEN + HALL BATH REMODEL
123 EXAMPLE LANE, RINCON, GA (FICTIONAL)

SHEET: A-1 FLOOR PLAN
SCALE: 1/4" = 1'-0" (NTS ON SCREEN)
DATE: 11/02/2026 SCOPE: DEMO-0001

EXAMPLE ONLY